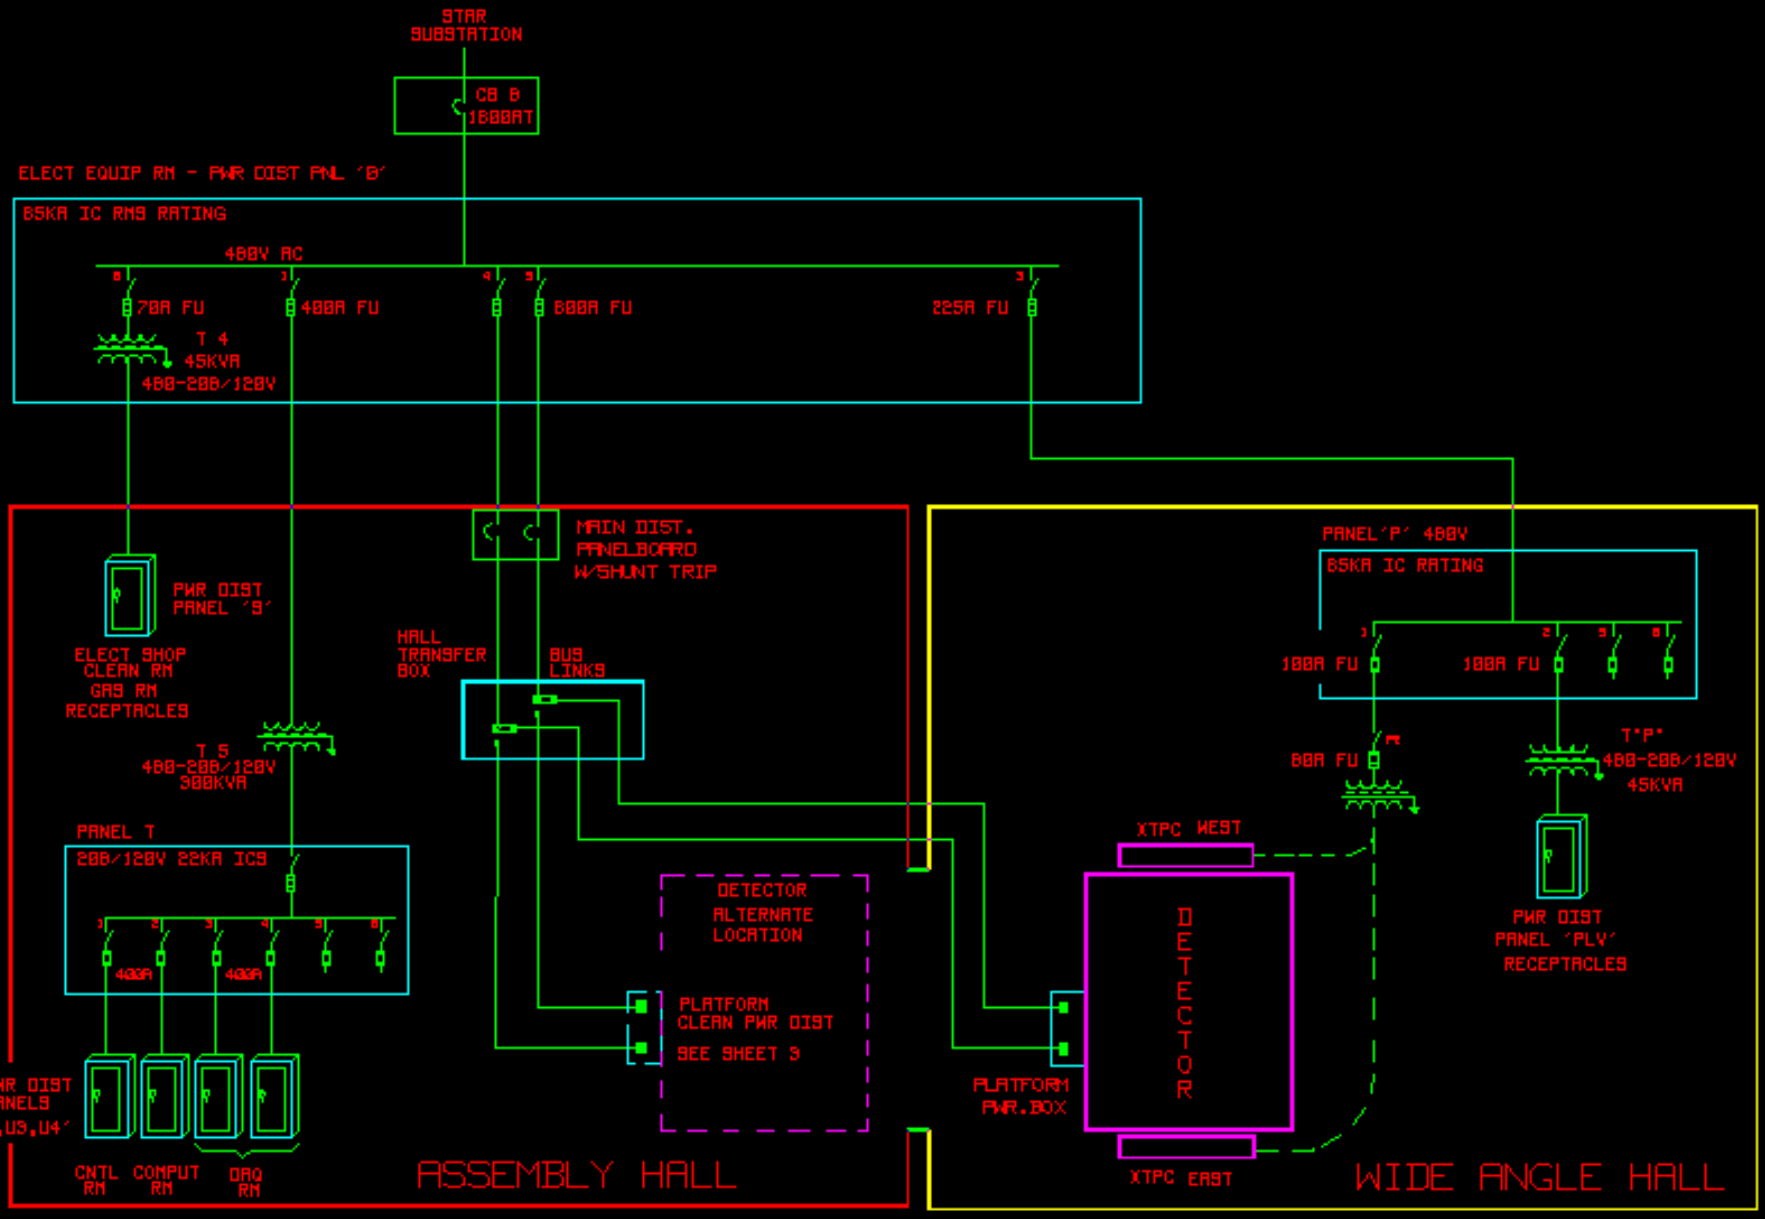

WBS 4.9.2.1

FACILITY CLEAN POWER DISTRIBUTION

SIMPLIFIED ONE LINE DIAGRAM - SHEET 1