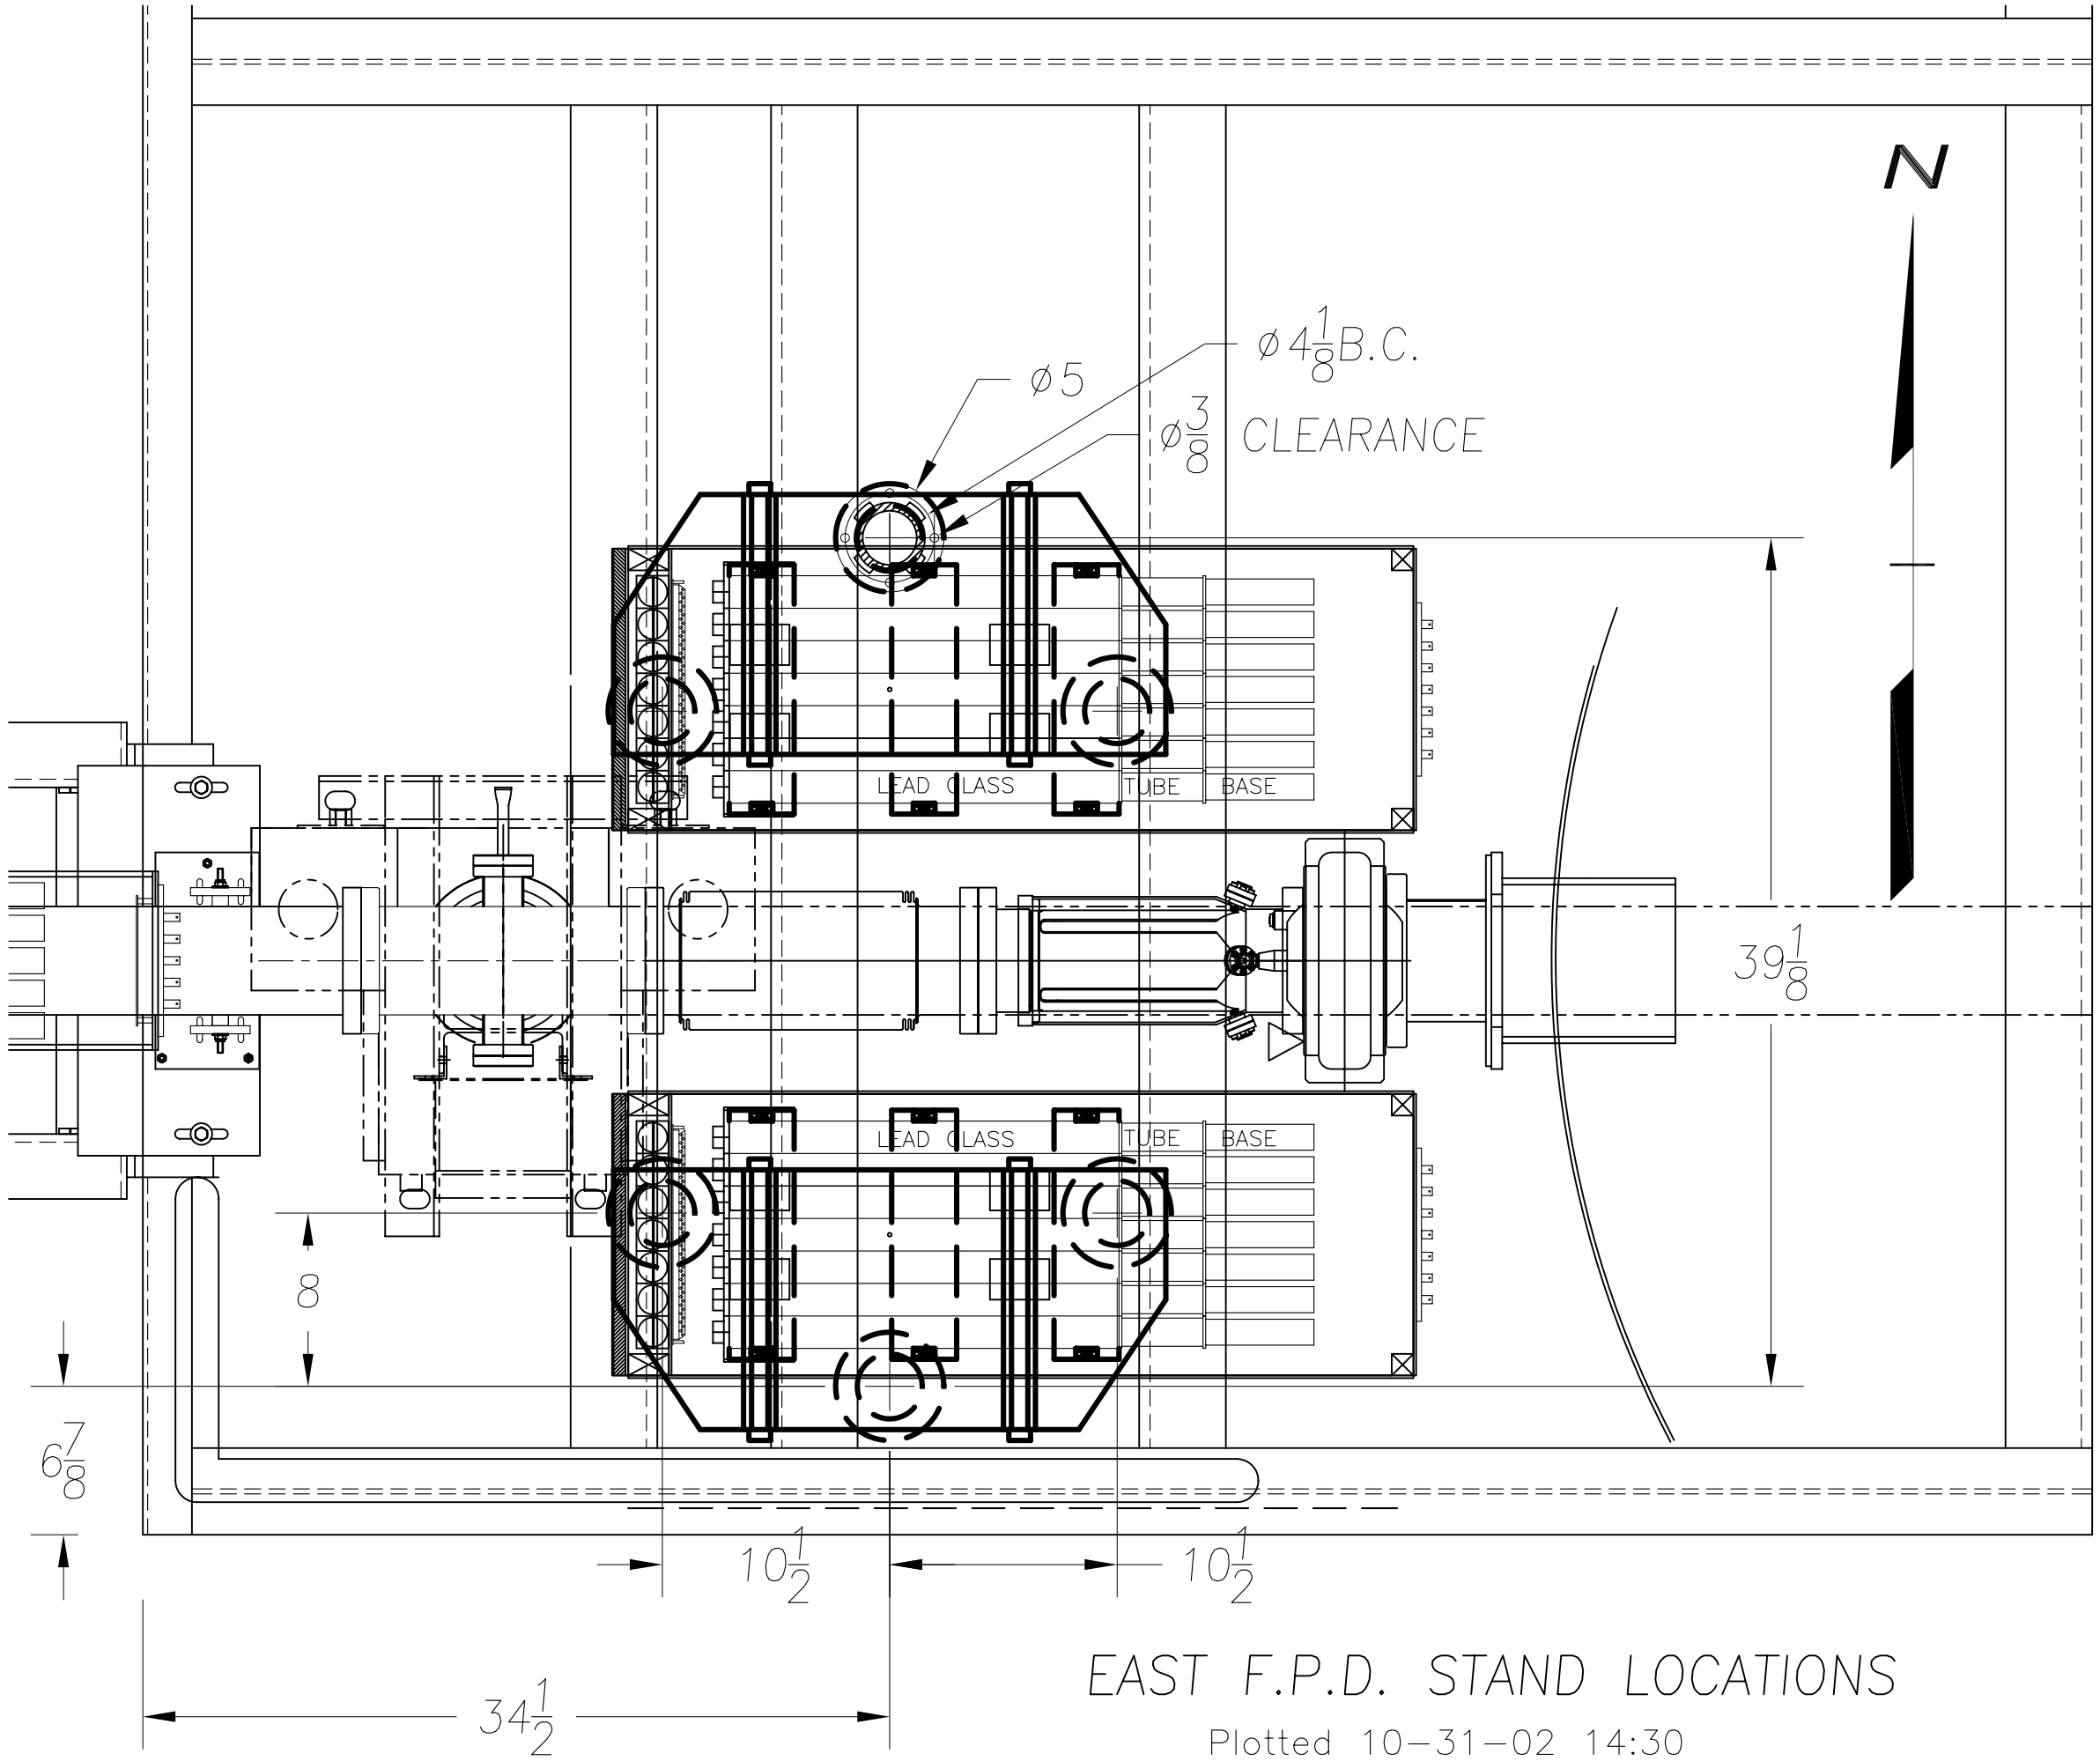

EAST F.P.D. STAND LOCATIONS

Plotted 10-31-02 14:30
Drawing filename: east_platform_wah-4.dwg.